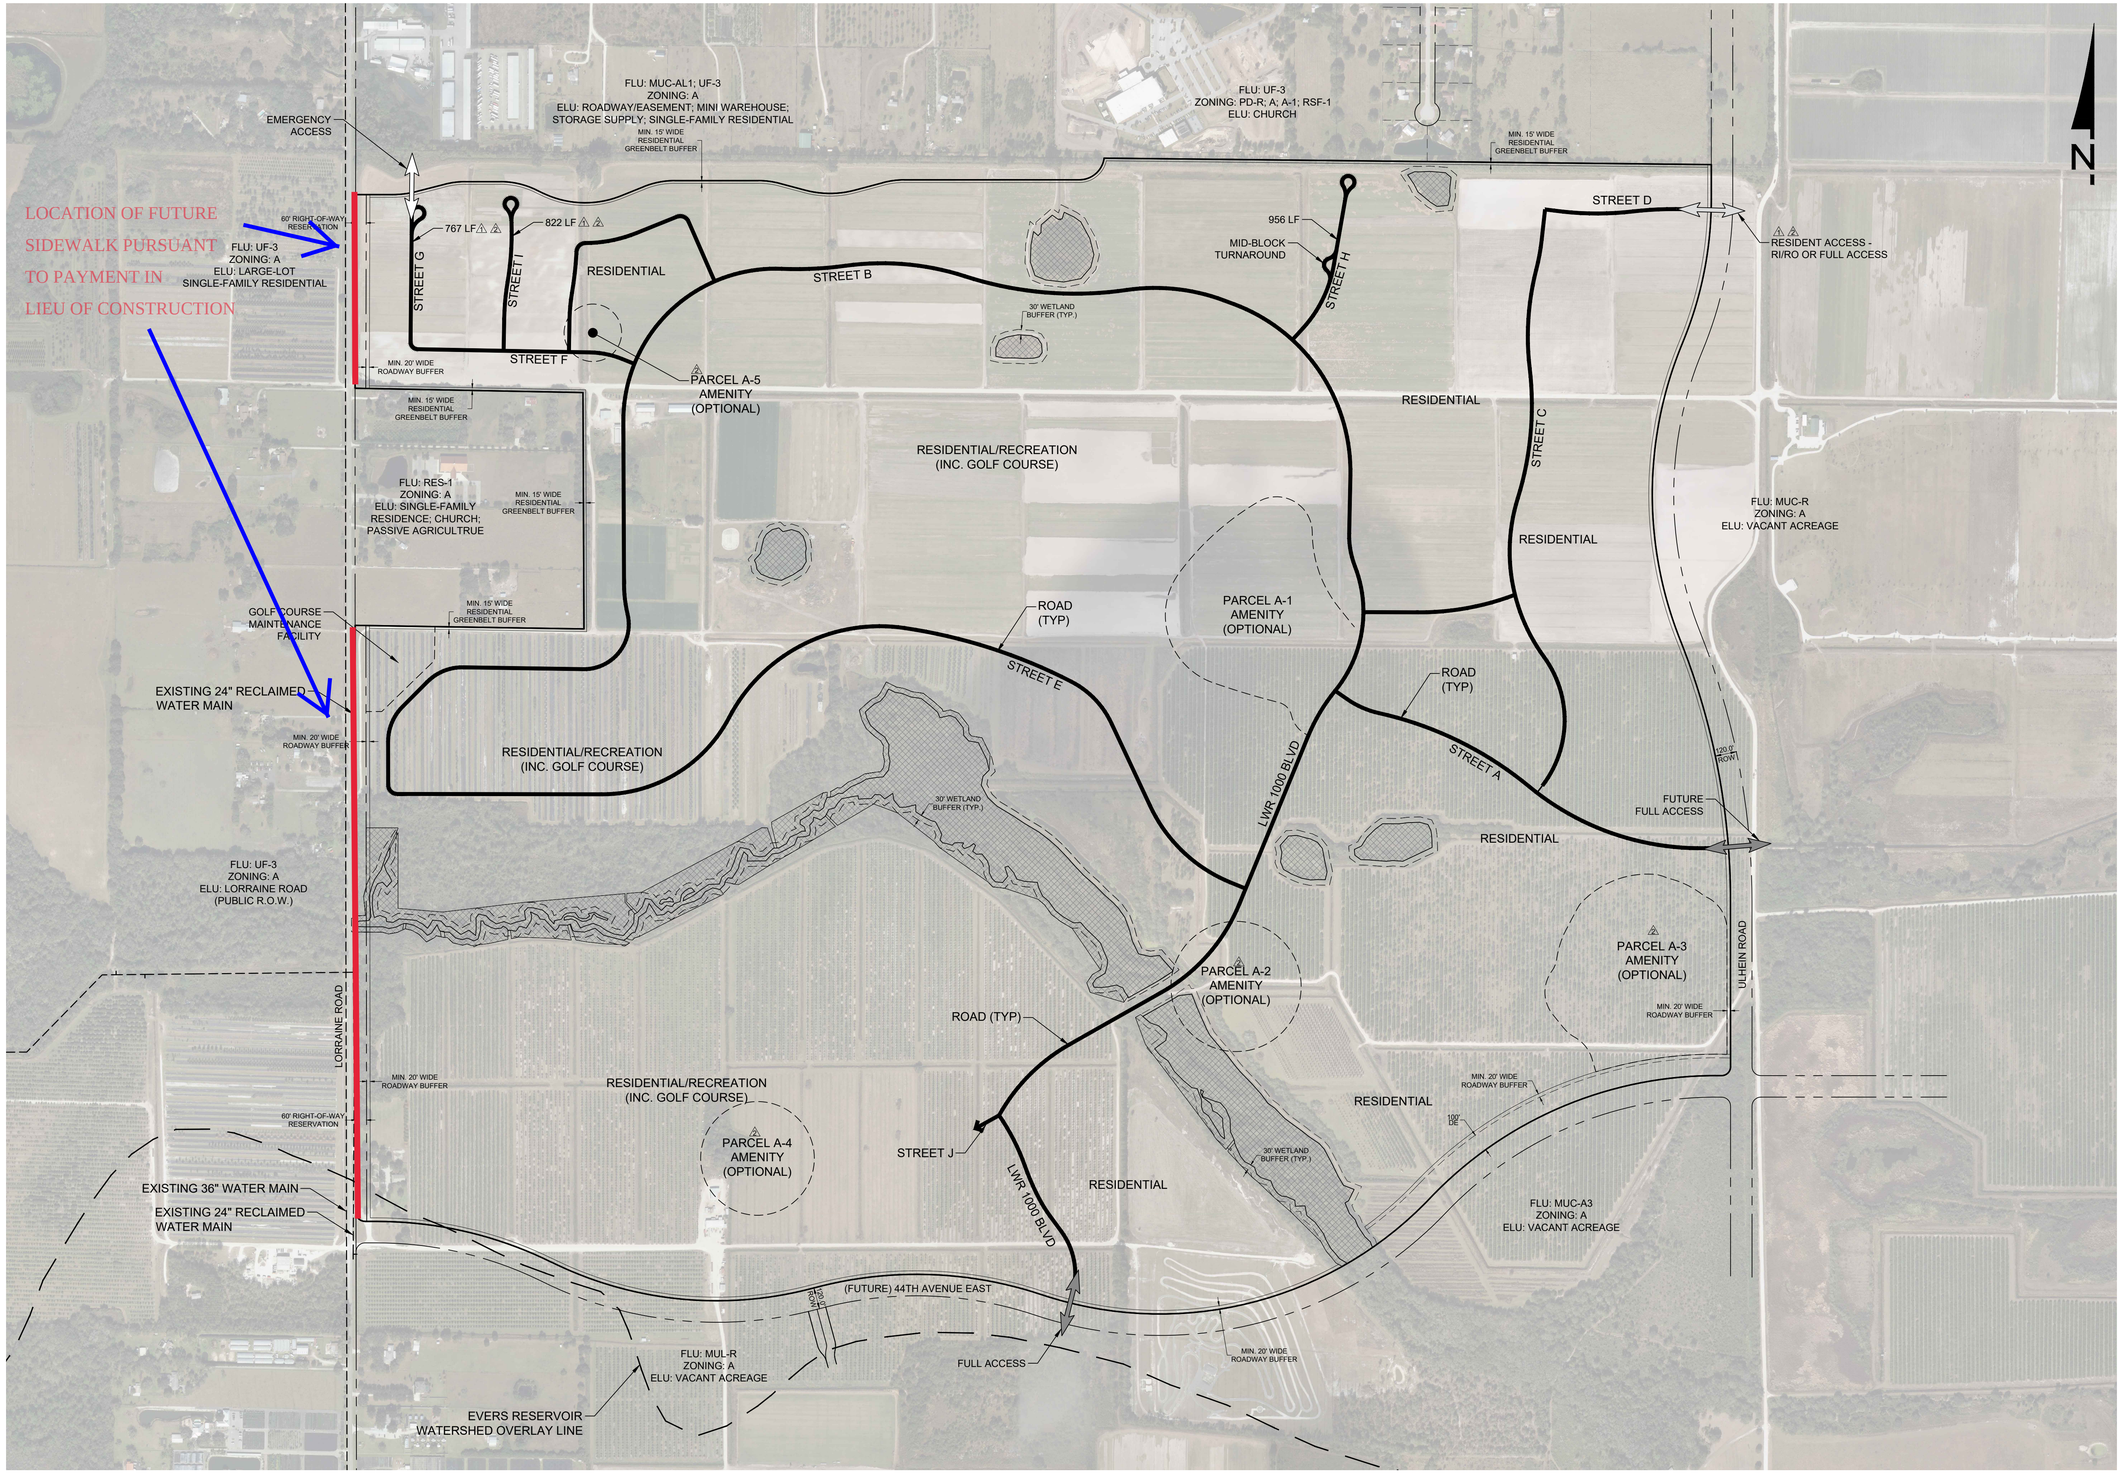

WALDROP ENGINEERING

CIVIL ENGINEERING & LAND DEVELOPMENT CONSULTANTS

28100 BONITA GRANDE DRIVE - SUITE 305 BONITA SPRINGS, FL 34135
P: 239-405-7777 F: 239-405-7899 EMAIL: info@waldropengineering.com

GENERAL DEVELOPMENT PLANS FOR

LAKEWOOD RANCH 1000

CLIENT: TAYLOR MORRISON OF FLORIDA

AERIAL MAP - PROPOSED

PLAN REVISIONS

1	04/13/18	REVISIONS PER COUNTY COMMENTS
2	06/11/18	REVISED PER CLIENT AND COUNTY COMMENTS

REV00 <<SUBMITTED / BID SET>> 05/15/2017

0 200 400 800
SCALE IN FEET

SET NUMBER: 597-03-01

SHEET : 3

B:\Projects\597-03 (LWR 1000) Zoning\Drawings-Exhibits\597-03-01 GDP\Current Plans\597030103.dwg
7/16/2018 10:08:50 AM